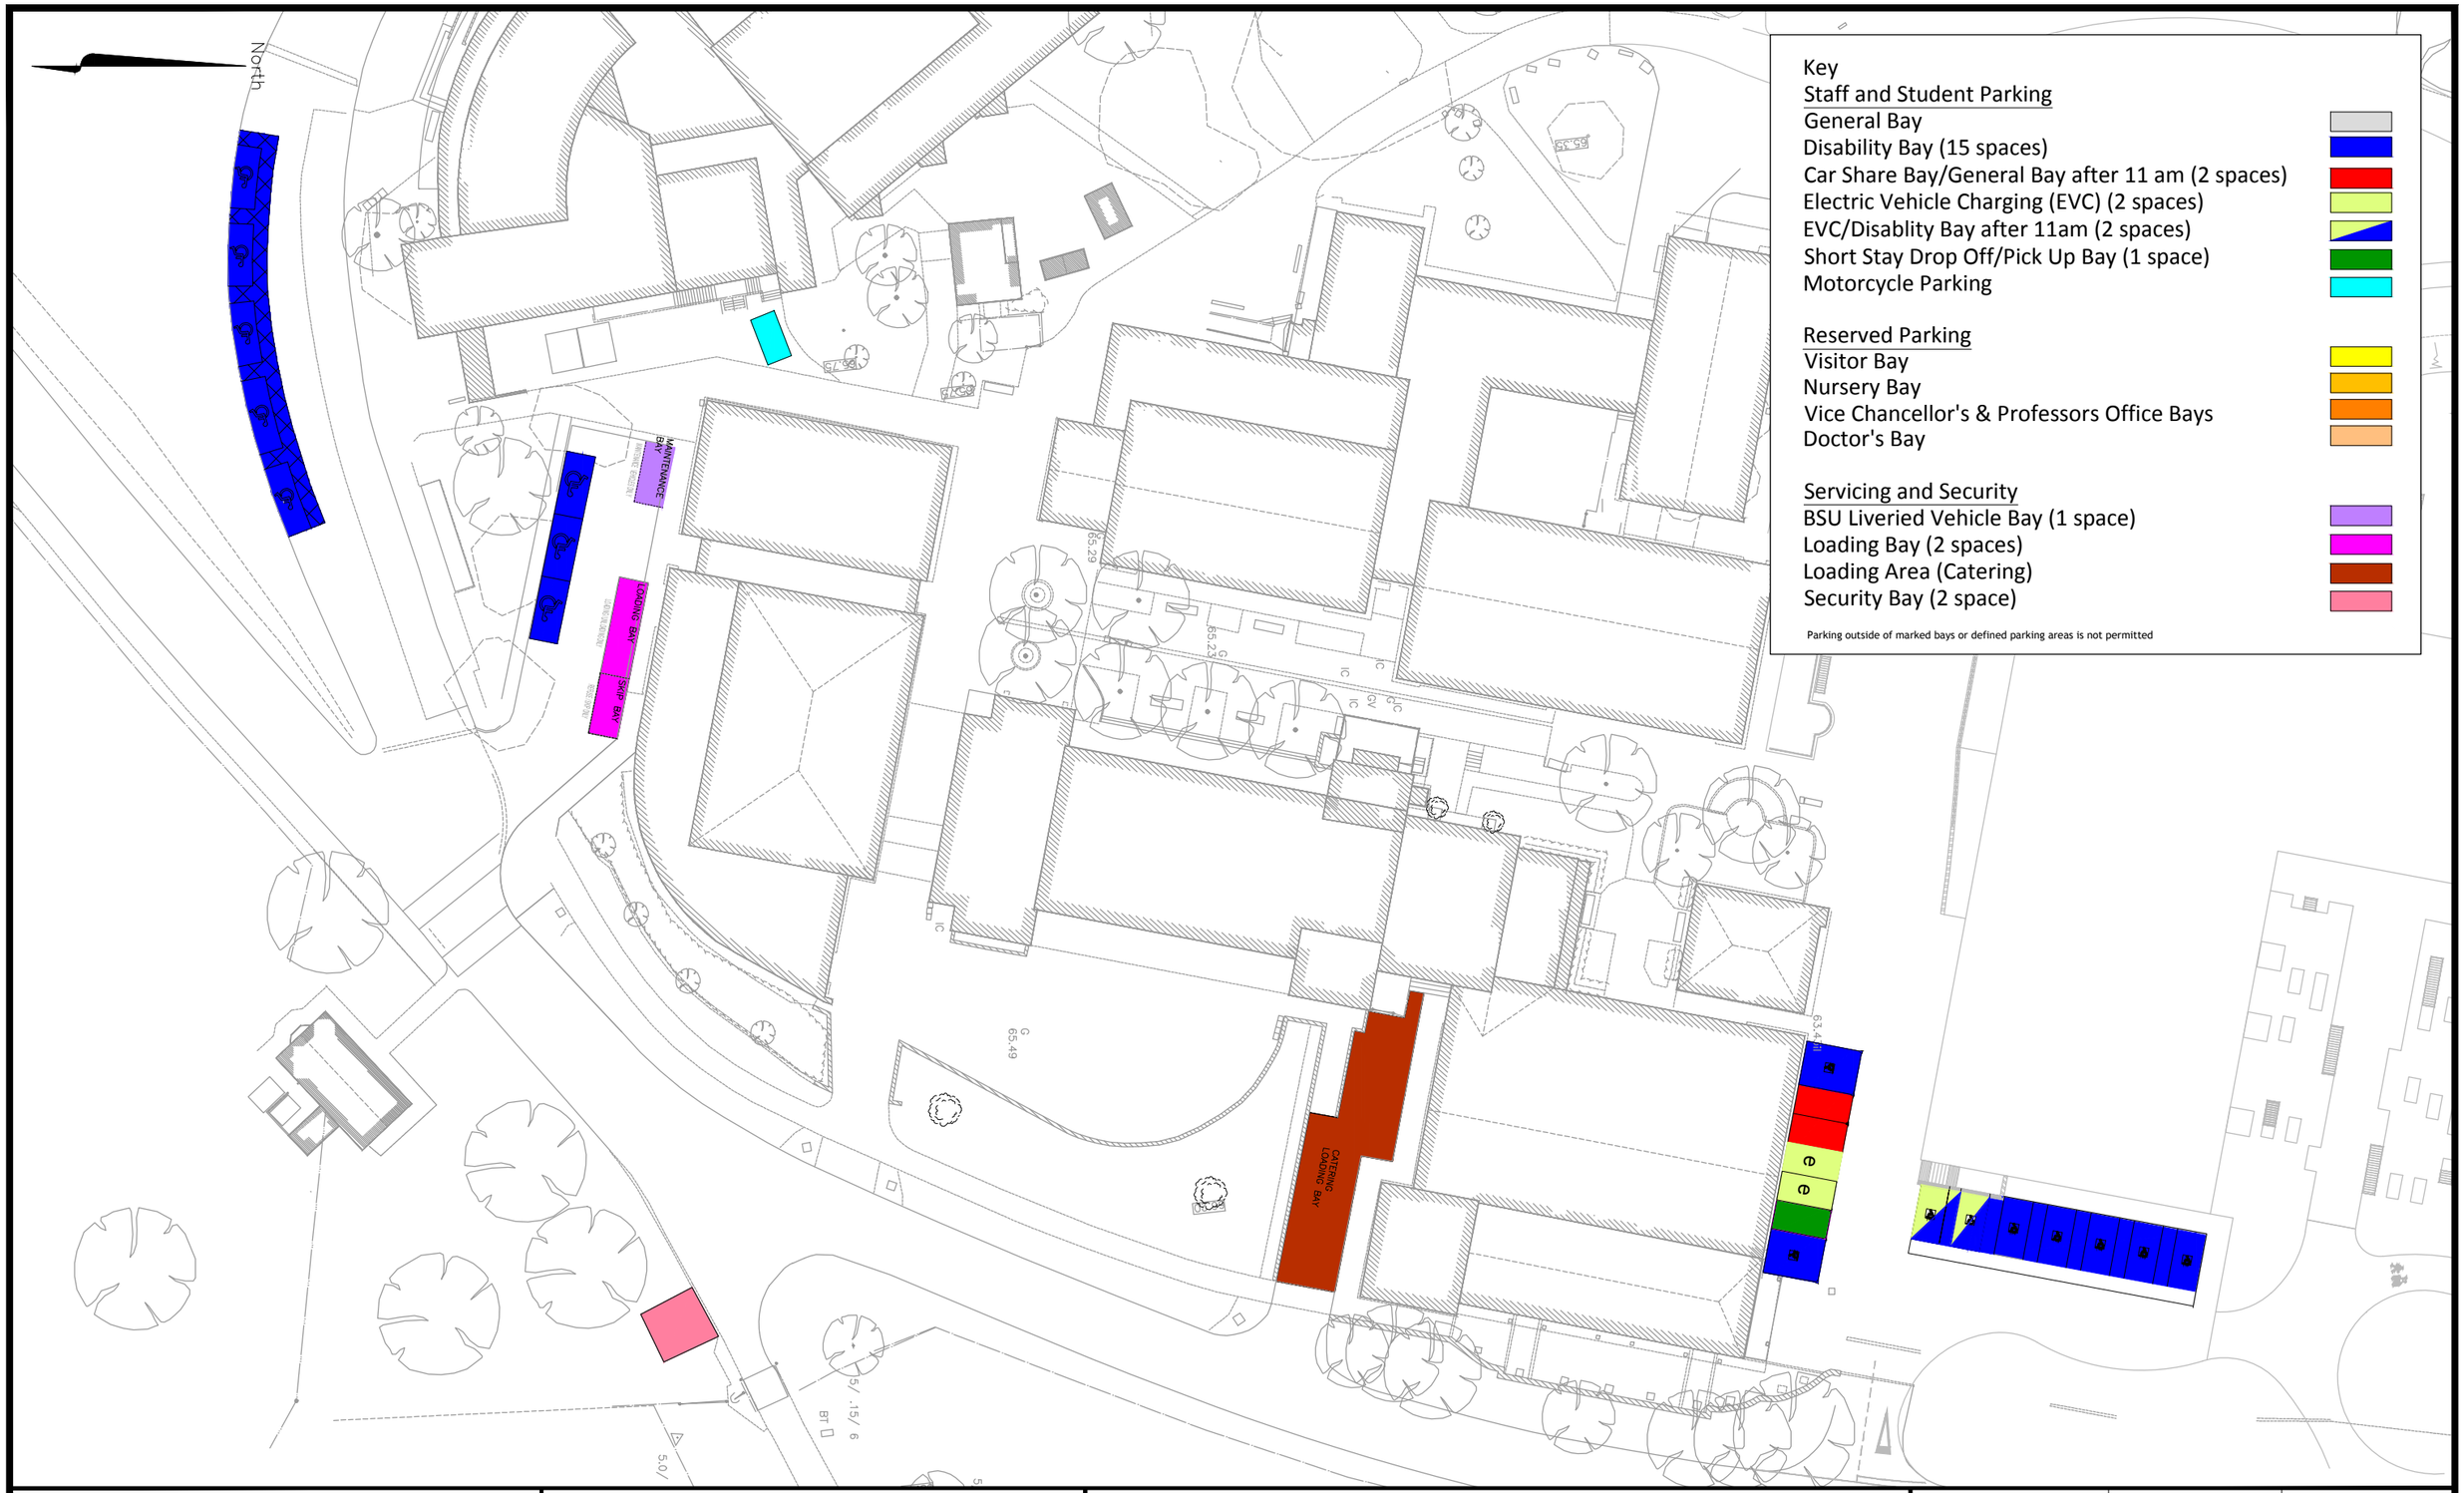

IMA TRANSPORT PLANNING
11 KINGSMEAD SQUARE
BATH BA1 2AB
T: 01225 444 011
F: 01225 444 055
e: bath@ima-tp.com

CLIENT: Bath Spa University

PROJECT: Bath Spa University Parking T&Cs

TITLE: Parking Bays From November 2018
Newton Park - Around Moreton/University Theatre/Library

SCALE @ SIZE: N.T.S	CHECKED: SN	APPROVED: IMA
CAD FILE: NP Parking_v1-0.dwg	DESIGN/DRAWN: NP	DATE: November 2018
PROJECT No: IMA-18-202	DRAWING No: PLAN 5	REV: